

MONUMENT RECORD


Corner I.D. #

M-9

STATE OF INDIANA - COUNTY OF MONROE

Section Fifteen (15), Township 7 North, Range 1 East

Monument Description & Remarks: Found U.S.F.S. monument, Aluminum Cap set in 3" Iron Pipe, firmly in place and 0.8' out of ground at NW corner of section. Corner marked w/typical forestry sign & post; Cap detailed below.

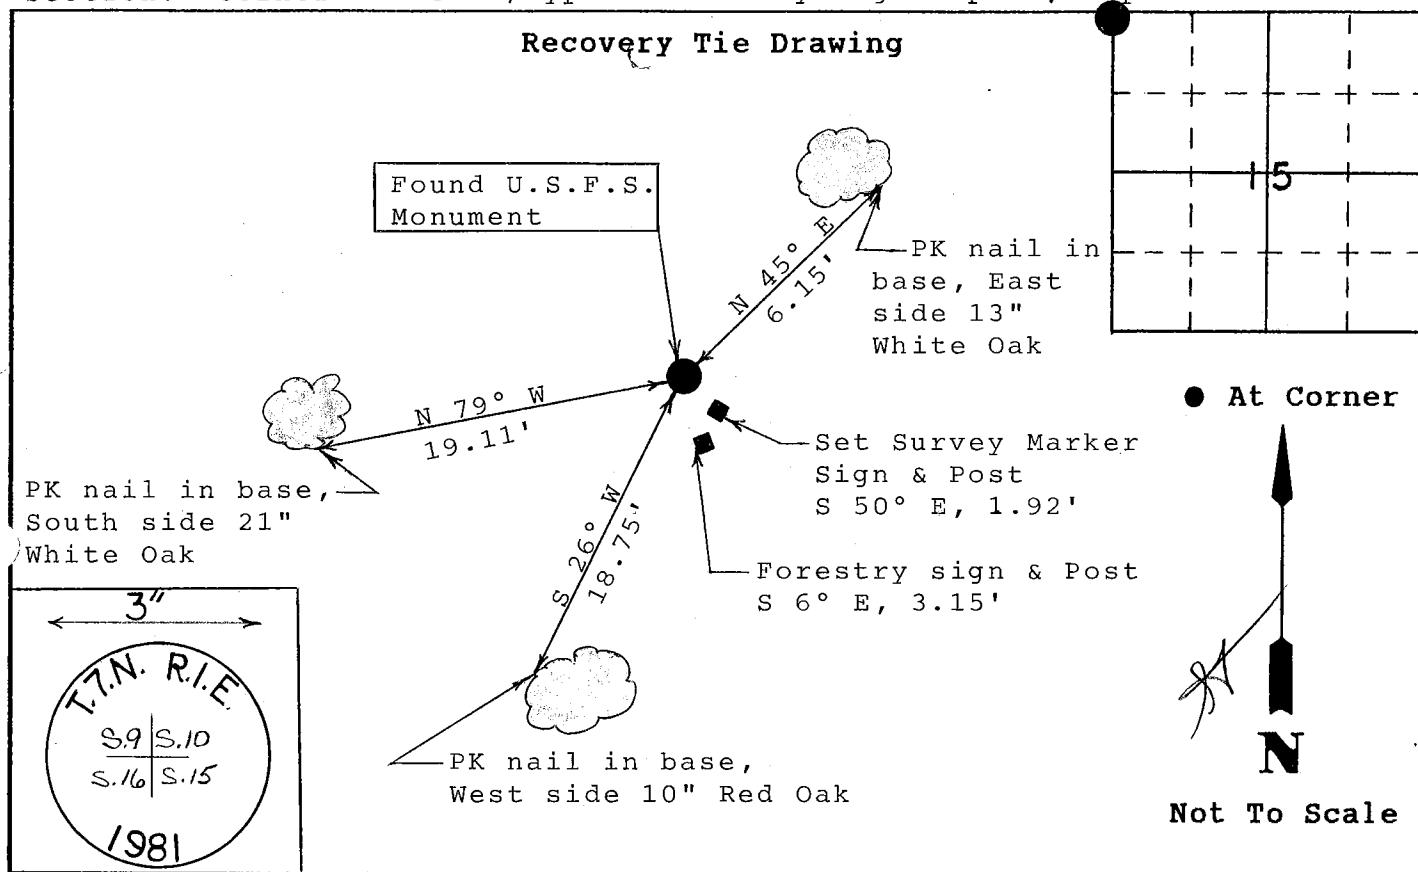

State of Indiana
County of Monroe

Space
Reserved For
Recording
Officer

I, Michael W. Friley, County Surveyor, hereby certify that this document was prepared under my direction in accordance with the provisions of Section 17-3-64-4 through 17-3-64-8 of the Indiana Code, being Acts of 1965, Chapter 319; and the above data is given under my hand and seal this 16th day of February, 1996 A.D.

Indiana Registered Land Surveyor No. _____ or

Monroe County Surveyor's Office
United States Government Agency

Monroe County Surveyor
Title

Field Book:

96-01

Page:

22

MONUMENT RECORD

CORNER I.D.

M - 9



STATE OF INDIANA - COUNTY OF MONROE

SECTION 9,10,15,&16 , TOWNSHIP 7 NORTH , RANGE 1 EAST

MONUMENT DESCRIPTION & REMARKS

SET TWO 2½" I.D. X 30" LONG GALVANIZED IRON PIPE FILLED WITH
CONCRETE AND CAPPED WITH A 3" BRASS TABLET STAMPED AS SHOWN
BELOW. CORNER SET BY DOUBLE PREPORTIONATE MEASUREMENTS.

RECOVERY TIE DRAWING

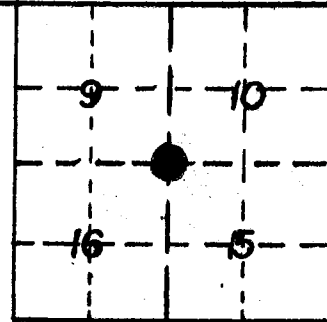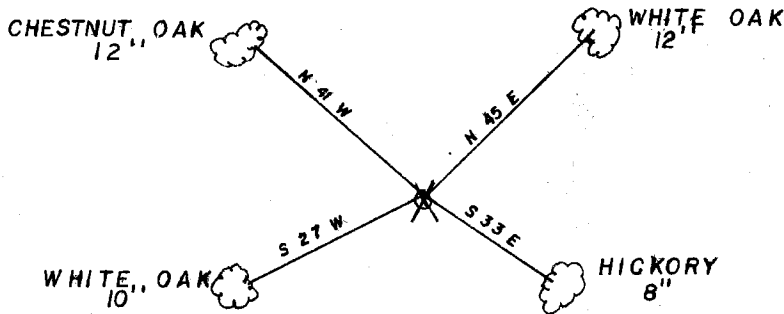

(●) AT CORNER



NOT TO SCALE

STATE OF INDIANA

COUNTY OF MONROE

I, _____ HEREBY CERTIFY THAT THIS DOCUMENT WAS PREPARED UNDER MY DIRECTION IN ACCORDANCE WITH THE PROVISIONS OF SECTION 17-3-64-4 - 17-3-64-8 OF THE INDIANA CODE, BEING ACTS OF 1965, CHAPTER 319; AND THE ABOVE DATA IS GIVEN UNDER MY HAND AND SEAL THIS _____ DAY OF _____, 19____ A.D.

SPACE
RESERVED
FOR
RECORDING
OFFICER.

INDIANA REGISTERED LAND SURVEYOR NO. _____

OR KENNETH W. ANDERSON

TOWNSHIP:
POLK

UNITED STATES GOVERNMENT AGENCY

U.S. FOREST SERVICE, HOOSIER LAND SURVEYOR

CORNER I.D.

M - 9

TITLE

MAR 18 1985

168703

Virginia A. Hudson
RECORDER MONROE CO., IND

BOOK 155 PAGE 515

R9-7150-15 (5/64)

CERTIFIED LAND CORNER RESTORATION

State of Indiana

County of Monroe

ss.

I, Edmund O. Farkas, do hereby certify that on the 30th day of April, 1981, I found evidence of the reestablished the Section corner of Sections 9, 10, 15 and 16 Township 7 North, Range 1 East, Second Principal Meridian, as described hereon; and that from this evidence I established a new monument and accessories as described hereon to perpetuate the original location of this corner:

Description of original monument and accessories and subsequent restorations:

Original monument was a woodpost set in 1814, original bearing trees:

Gum	B. Oak
8"	12"
S63W	N19E
10 Links	14 Links

Subsequent survey by L.S. Buskirk, Monroe Co. Surveyor, filed in Monroe Co. Surveyor's Office, 1861, Book 2, Page 46. His bearing trees were:


B. Oak	R. Oak
12"	25"
N80W	N11E
21 Links	12 Links

Description of corner evidence found:


This corner is in a wooded area and we found no evidence of the corner monument or accessories.

Description of monument and accessories I established to perpetuate the original location of this corner:

Based on a survey of the Section Lines common to Sections 9, 10, 15 and 16, the Forest Service set a 2 1/2" I.D. x 36" long galvanized iron pipe filled with concrete and capped with a 3" brass tablet stamped, as shown below, as the Section Corner common to Sections 9, 10, 15 and 16 at the double proportional measurement from Section Corners, North, South, East and West. The following witnesses were established:

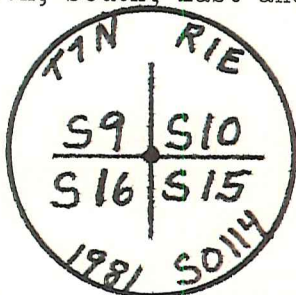

W. Oak	Hickory	Black Oak	Chest. Oak
12"	9"	11"	13"
N43E	S33E	S27W	N41W
6.6 Ft.	26.4 Ft.	18.7 Ft.	22.3 Ft.

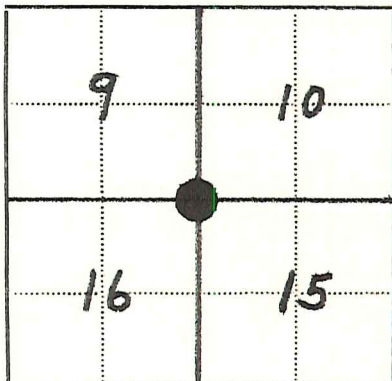

● = Corner monument restored

□ =

Resident witnesses..... Kenneth W. Anderson

Dated at Bedford Indiana, this 8th day of May 1981

Signature *Edmund O. Farkas* Title County Surveyor
(County Surveyor, Registered Land Surveyor, or other duly authorized official)

Surveyors Registration No. S0114

Office of *Edmund O. Farkas* County of

I hereby certify that the within instrument was filed in this office for record on the day of 19, and was filed in Book No. Page No. of County Records.

Signature Title

Township 7 North, Range 1 East, Section 16, 15, Index No. J-13, Page No.
This instrument was prepared by *V. A. Hudson*